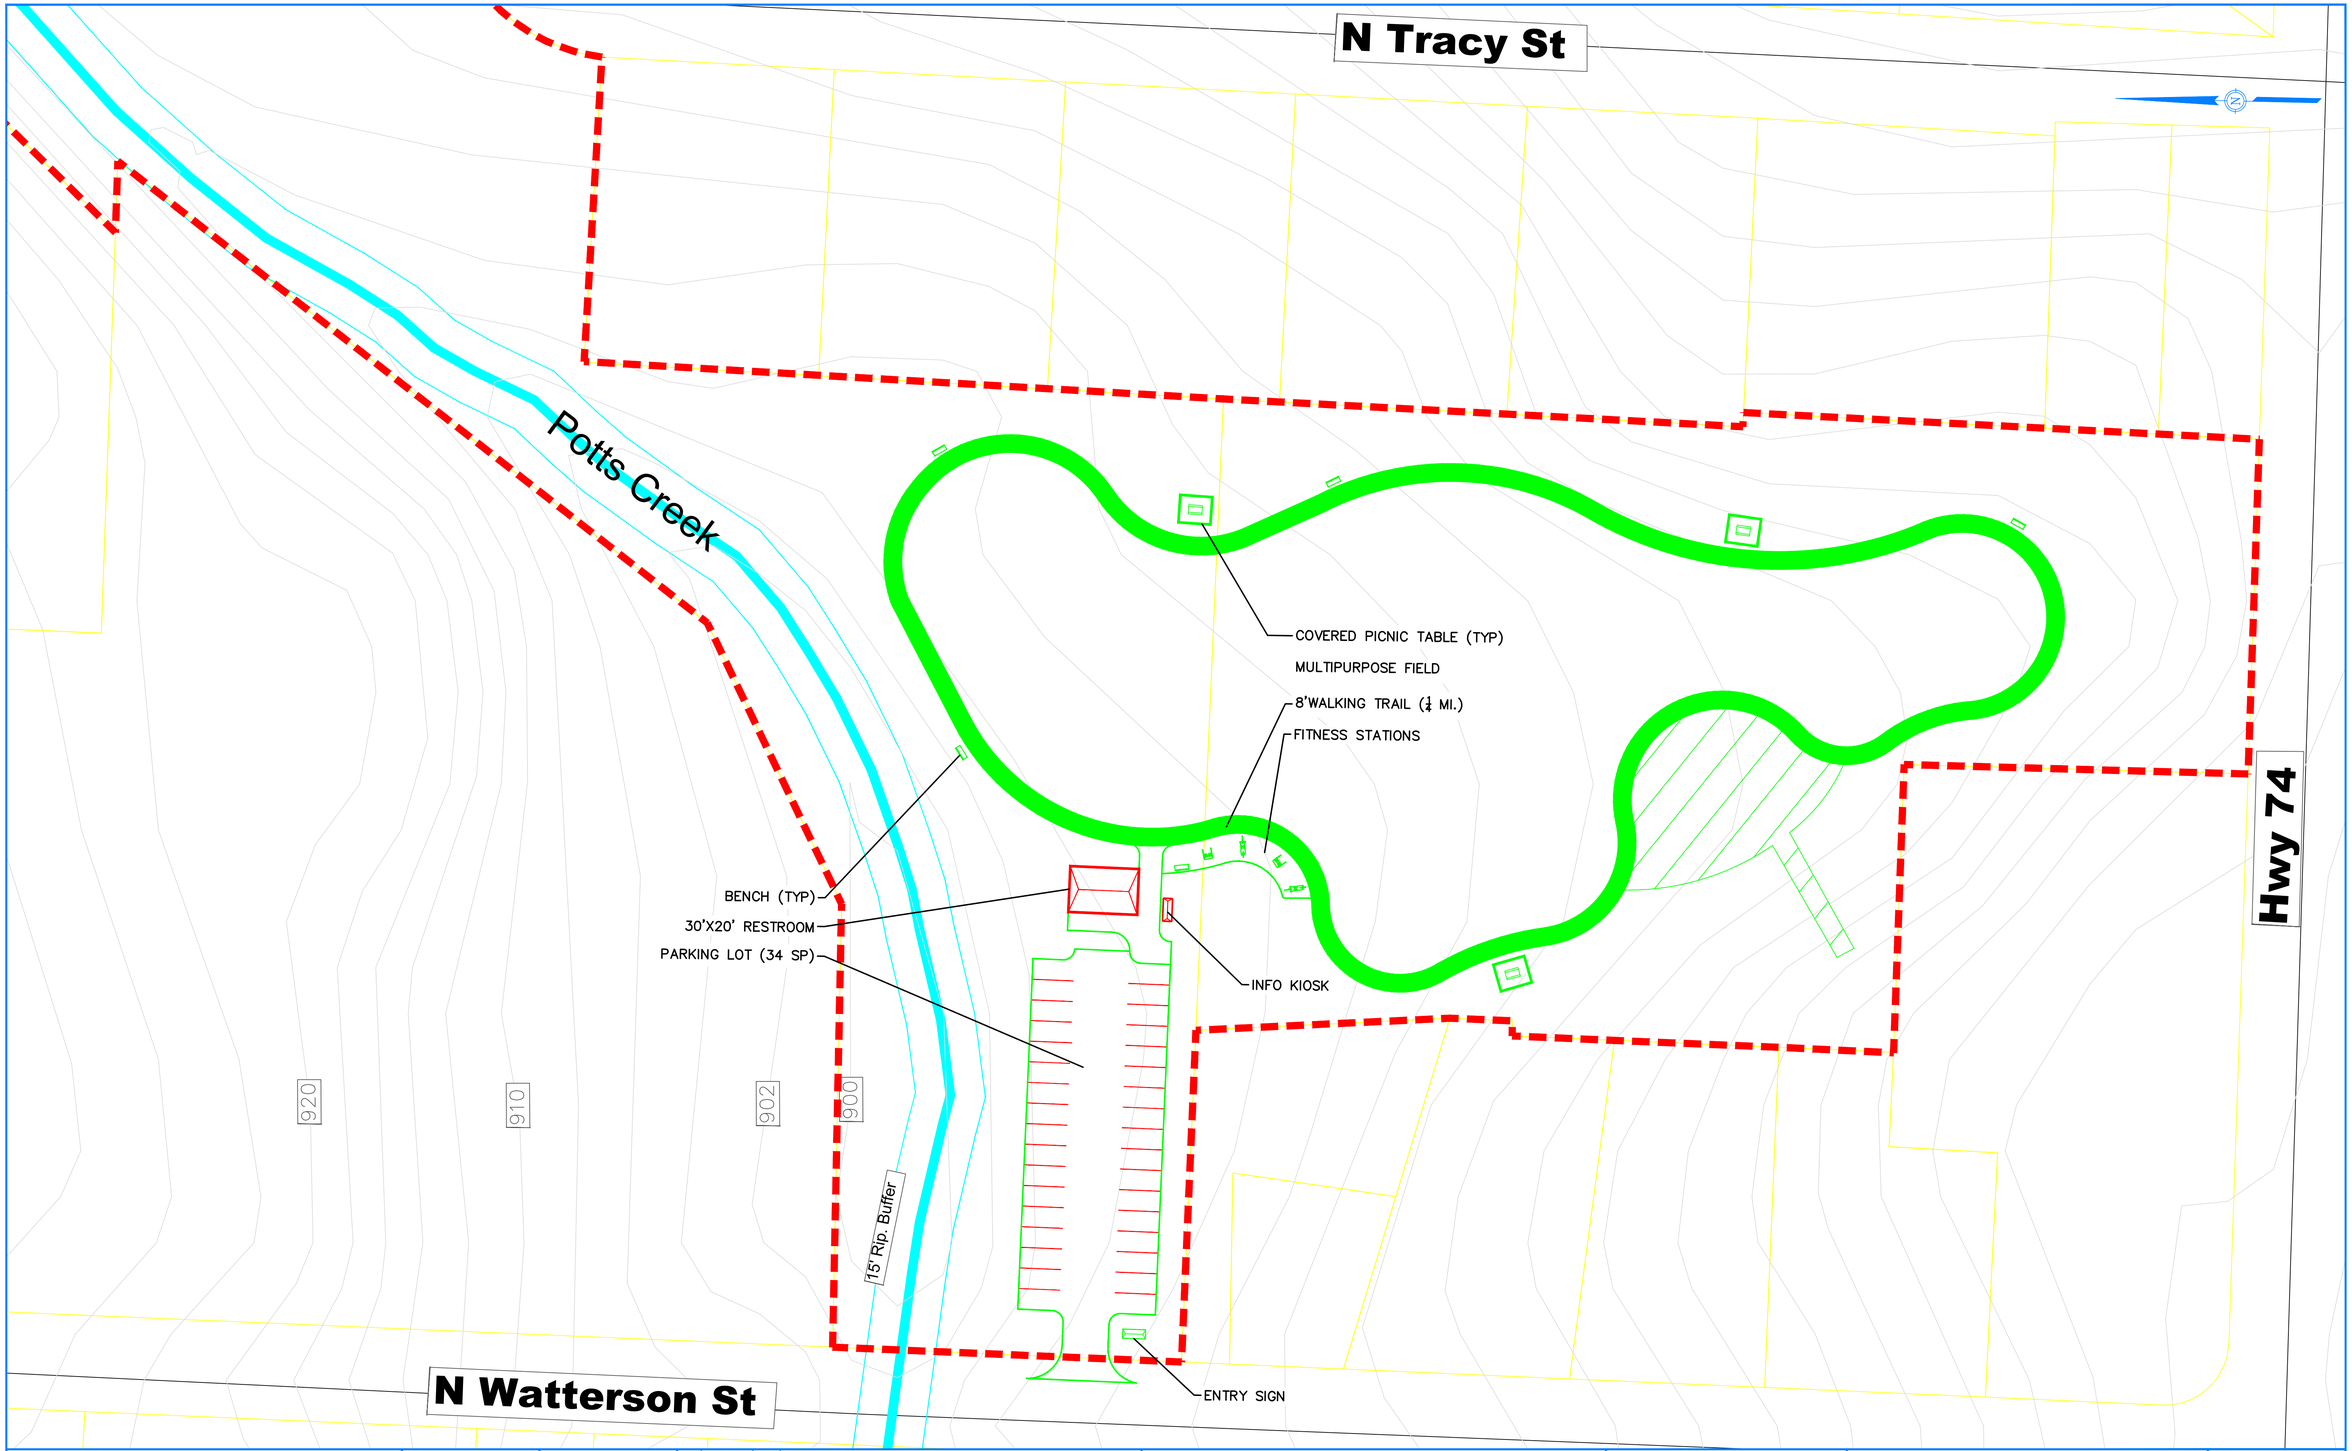


mcgill®
1240 19th Street Lane NW
Hickory, NC 28601
828.328.2024
NC Firm License # C-0459
mcgillassociates.com

PRELIMINARY

CALL 811 BEFORE YOU DIG
811
SAFE DIGGING PARTNER

| NO. | DATE | BY | DESCRIPTION |
|---|---|---|---|

60 0 30 60 120
GRAPHIC SCALE DIVISION VALUE = 60 FEET

| OFFICE MANAGER | DESIGNER | | |
|---|---|---|---|
| PROJECT MANAGER | REVIEWER | DATE - | PROJECT # - | FUNDING # |

CONCEPTUAL LAYOUT

SHEET

P:\2020\25.01706-KINGSMTN.NC-WATTERSON STREET PMP\DRAWINGS\WATTERSONPARK_BASE1.1_RECOVER.DWG PLOT DATE 2/21/2025 5:15 PM JAMES FORD